THE VISION

CAROLINA GREEN SPACE WILL BECOME A LINEAR ENVIRONMENTAL LEARNING CENTER. PEOPLE CAN EXPERIENCE NATIVE, WATER CONSERVING GRASSES, WILDFLOWERS, PRESERVED TREES AND POLLINATOR GARDENS THAT TELL A STORY ABOUT THE VALUE OF THE NATURAL SYSTEMS THAT ARE WOVEN INTO SAN FRANCISCO'S URBAN FABRIC WHILE DAYLIGHTING BEDROCK OUTCROPPINGS ILLUSTRATING THE SEISMIC RESILIANCY OF THE CITY'S SEVEN HILLS. VIEWS OF THE DOWNTOWN CITY SKYLINE TO THE NORTH, TWIN PEAKS TO THE WEST, AND THE STARR KING OPEN SPACE TO THE SOUTH, COUPLED WITH EXISTING TREES AND ROCK OUTCROPPINGS OFFER PLENTY OF INSPIRATION FOR A DESIGN RESPONSE THAT IS SITE SENSITIVE, COMPELLING AND SUSTAINABLE.

CAROLINA GREENSPACE EXISTING CONDITIONS
SAN FRANCISCO

N

terrain

2018 09 06

MID-BLOCK STEPS 10’ CIRCA 1936

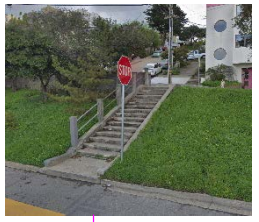

SOUTH SUNSET STEPS 8’ CIRCA 1936

SKYLINE VIEW

22ND STREET

23RD STREET

STARR KING GREENSPACE VIEW

HERITAGE TREES

SUNSET VIEW

CAROLINA GREENSPACE ATTRIBUTES - THE BARROWED / INHERITED LANDSCAPE

SAN FRANCISCO

N

terrain

2018 09 06

SKYLINE TERRACE

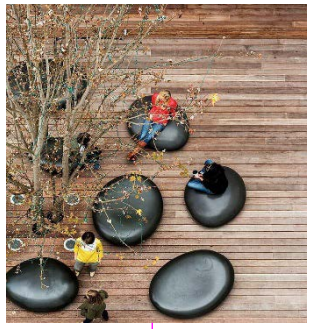

CAROLINA STEPS

SUNSET TERRACE

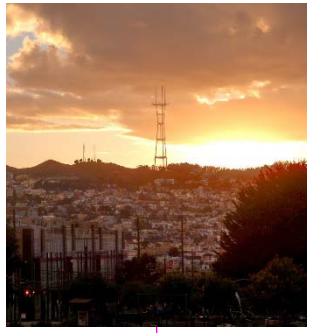

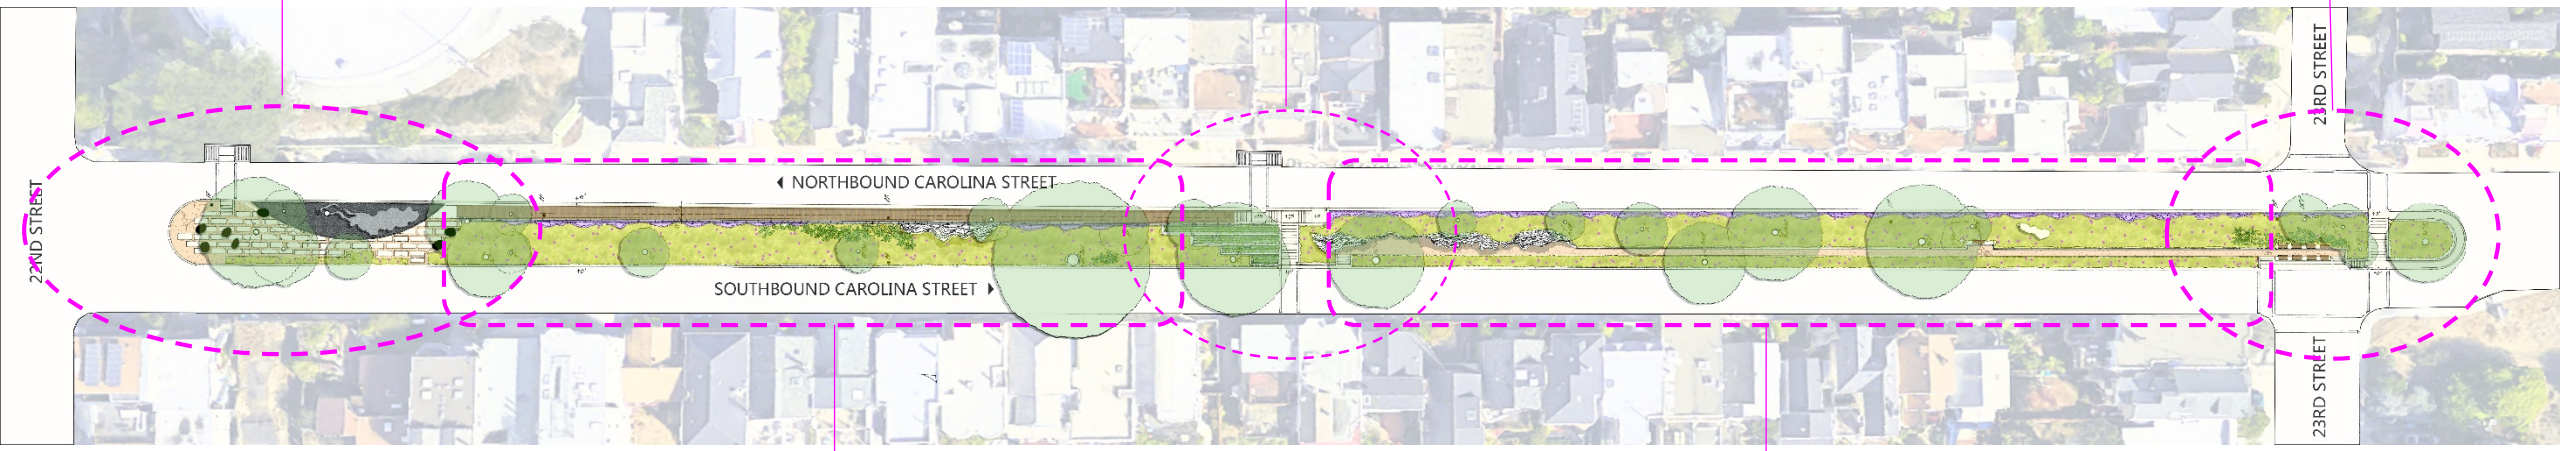

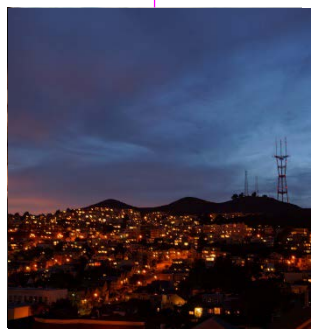

CITY VIEW WALK

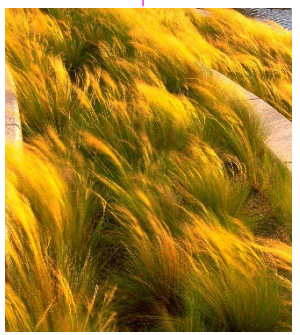

MEADOW WALK

CAROLINA GREENSPACE CONCEPTUAL MASTER PLAN

SAN FRANCISCO

N

terrain

2018 09 06

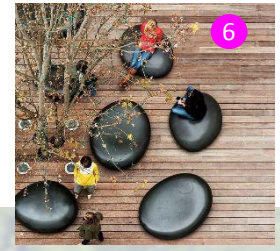

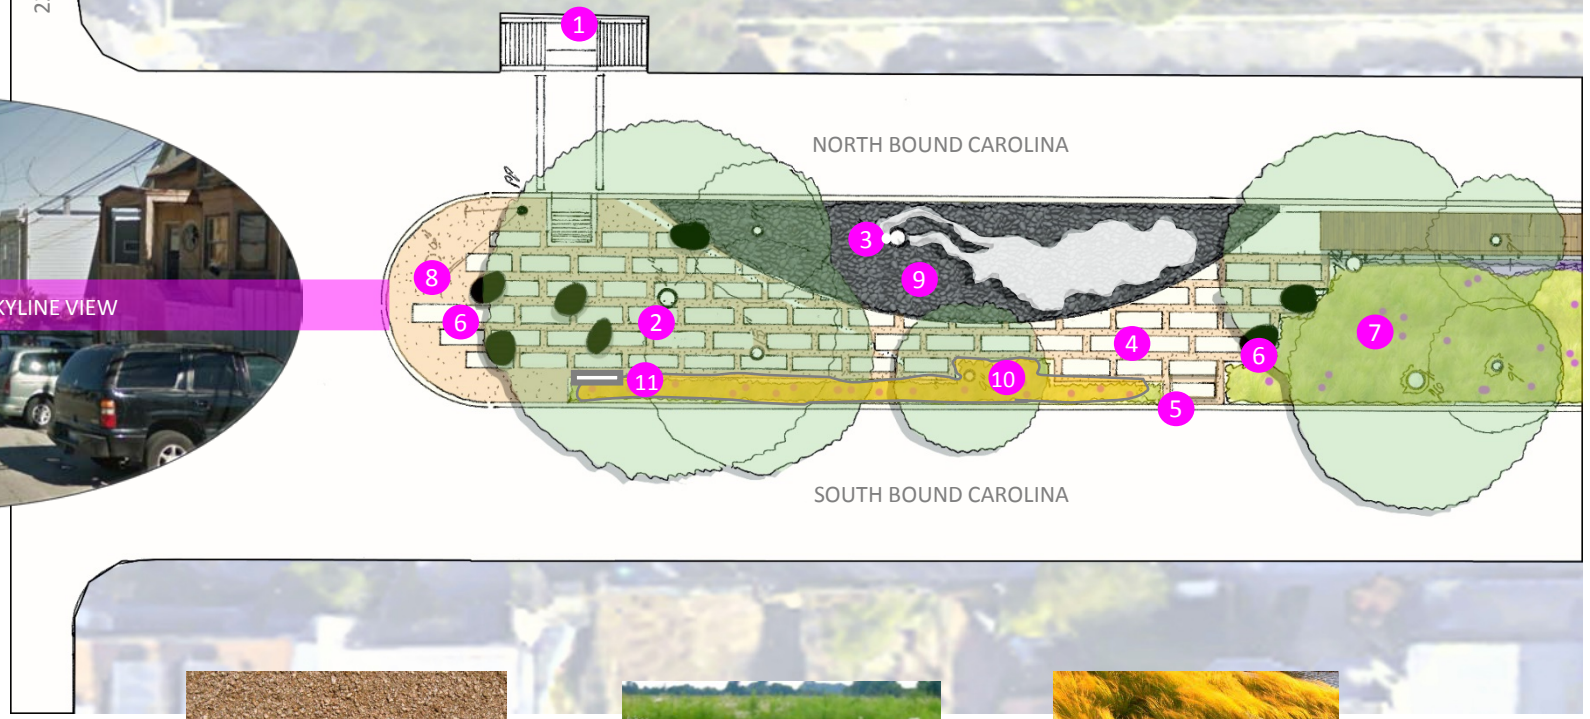

1. Curb Ramp and Painted Crosswalk Striping
2. Preserved Trees
3. Preserved Specimen Paper Bark Tree
4. 2’ x 6’ re-purposed existing concrete slabs laid flush with decomposed granite paving
5. Concrete Steps (2)
6. SoMA Stone Seating, 5 Existing, 2 New
7. Native / Naturalized Grasses and Wildflowers
8. Remove Over-pruned Oak
9. Black Cobble Groundcover
10. Pollinator Garden
11. CGS Signage

SKYLINE TERRACE
CAROLINA GREENSPACE CONCEPTUAL MASTER PLAN
SAN FRANCISCO

N

terrain

2018 09 06

SKYLINE TERRACE BEFORE

terrain

2018 09 06

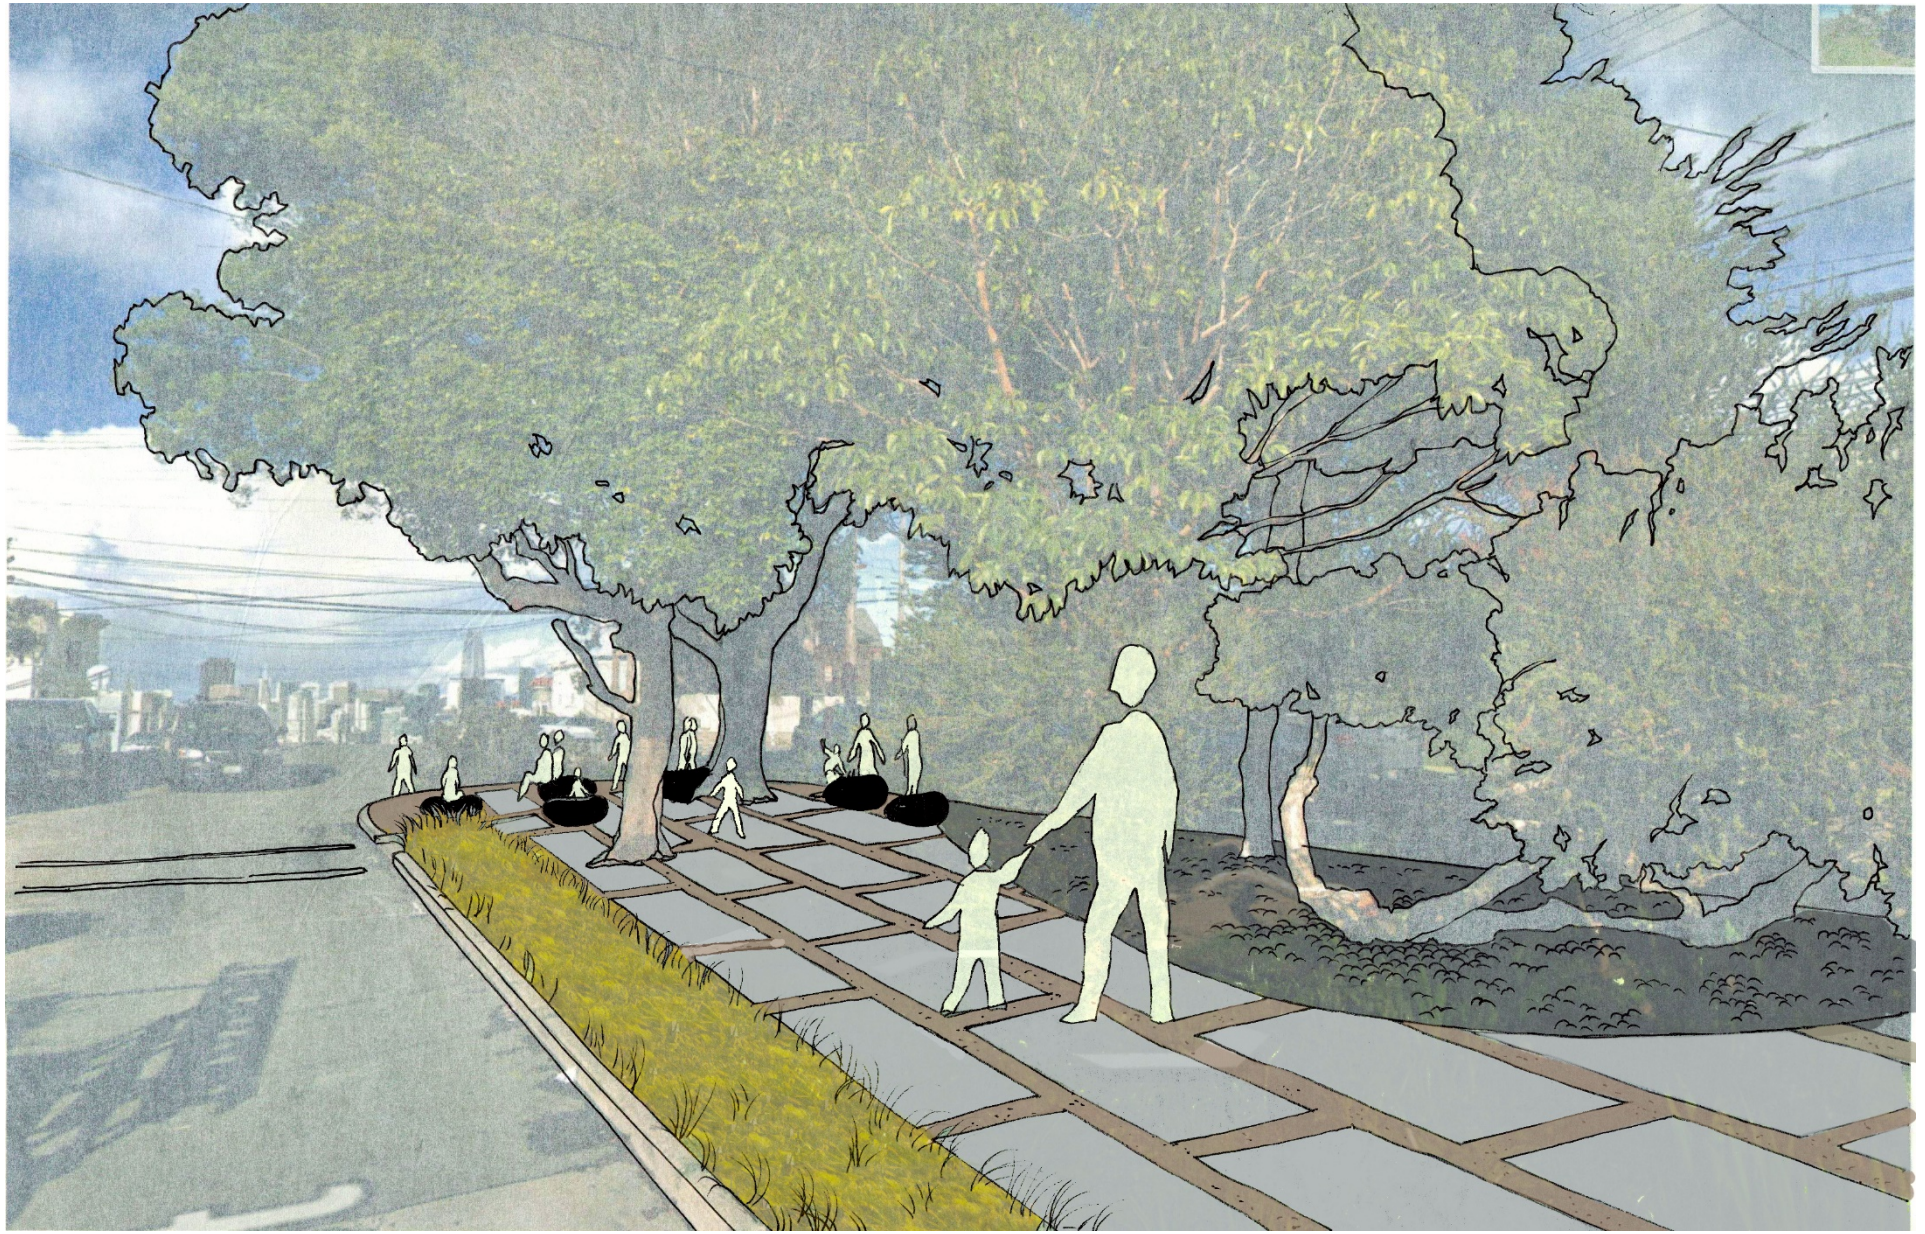

SKYLINE TERRACE AFTER

terrain

2018 09 06

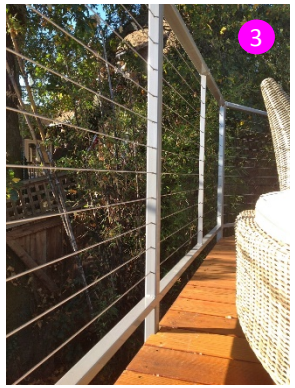

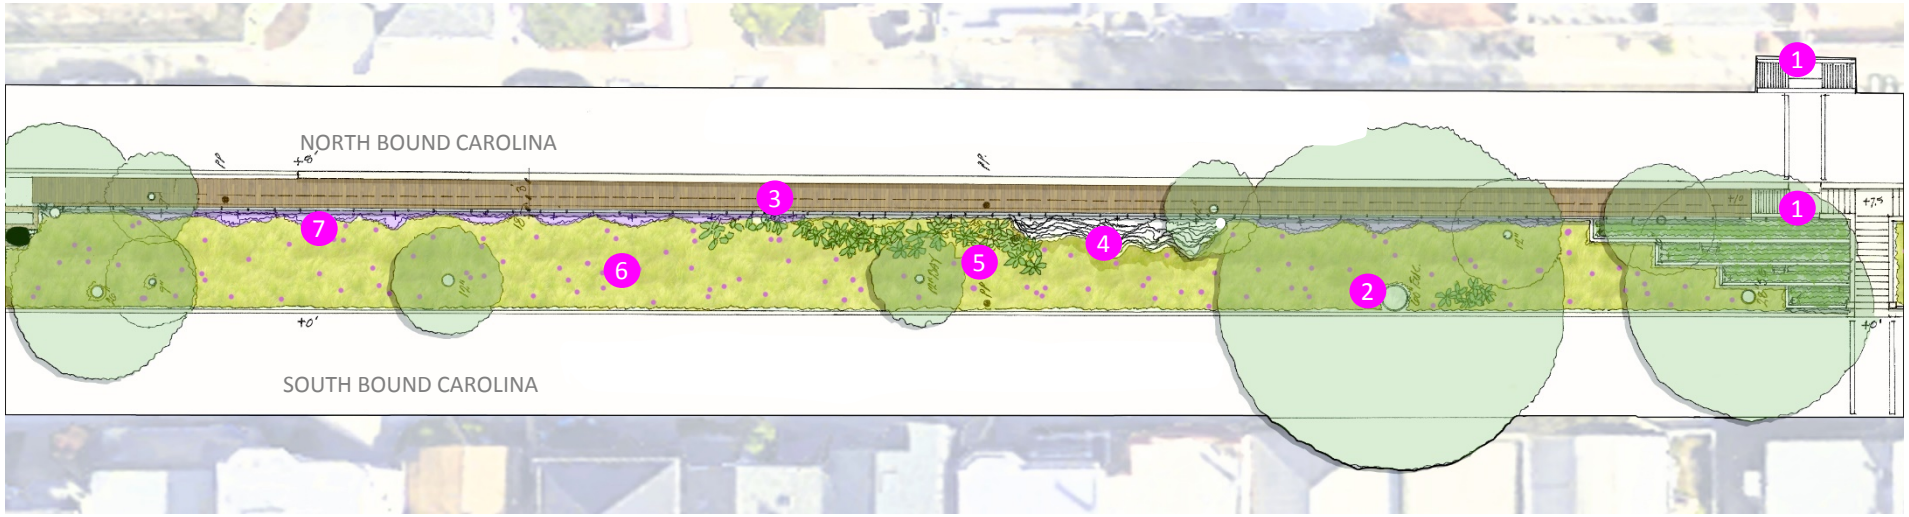

1. Curb Ramp and Painted Crosswalk Striping
2. Preserved Trees
3. Elevated Boardwalk with Weathered Steel Post and Cable Railings
4. “Bedrock” Existing Rock Outcropping and Story About Seismic Resiliency
5. Agave Existing and Proposed
6. Native / Naturalized Grasses and Wildflowers
7. Wisteria Trained to bottom 3rd of Cable Railing

CITY VIEW WALK
CAROLINA GREENSPACE CONCEPTUAL MASTER PLAN
SAN FRANCISCO

N

terrain

2018 09 06

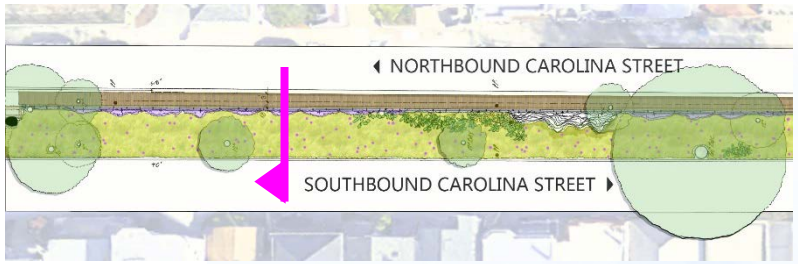

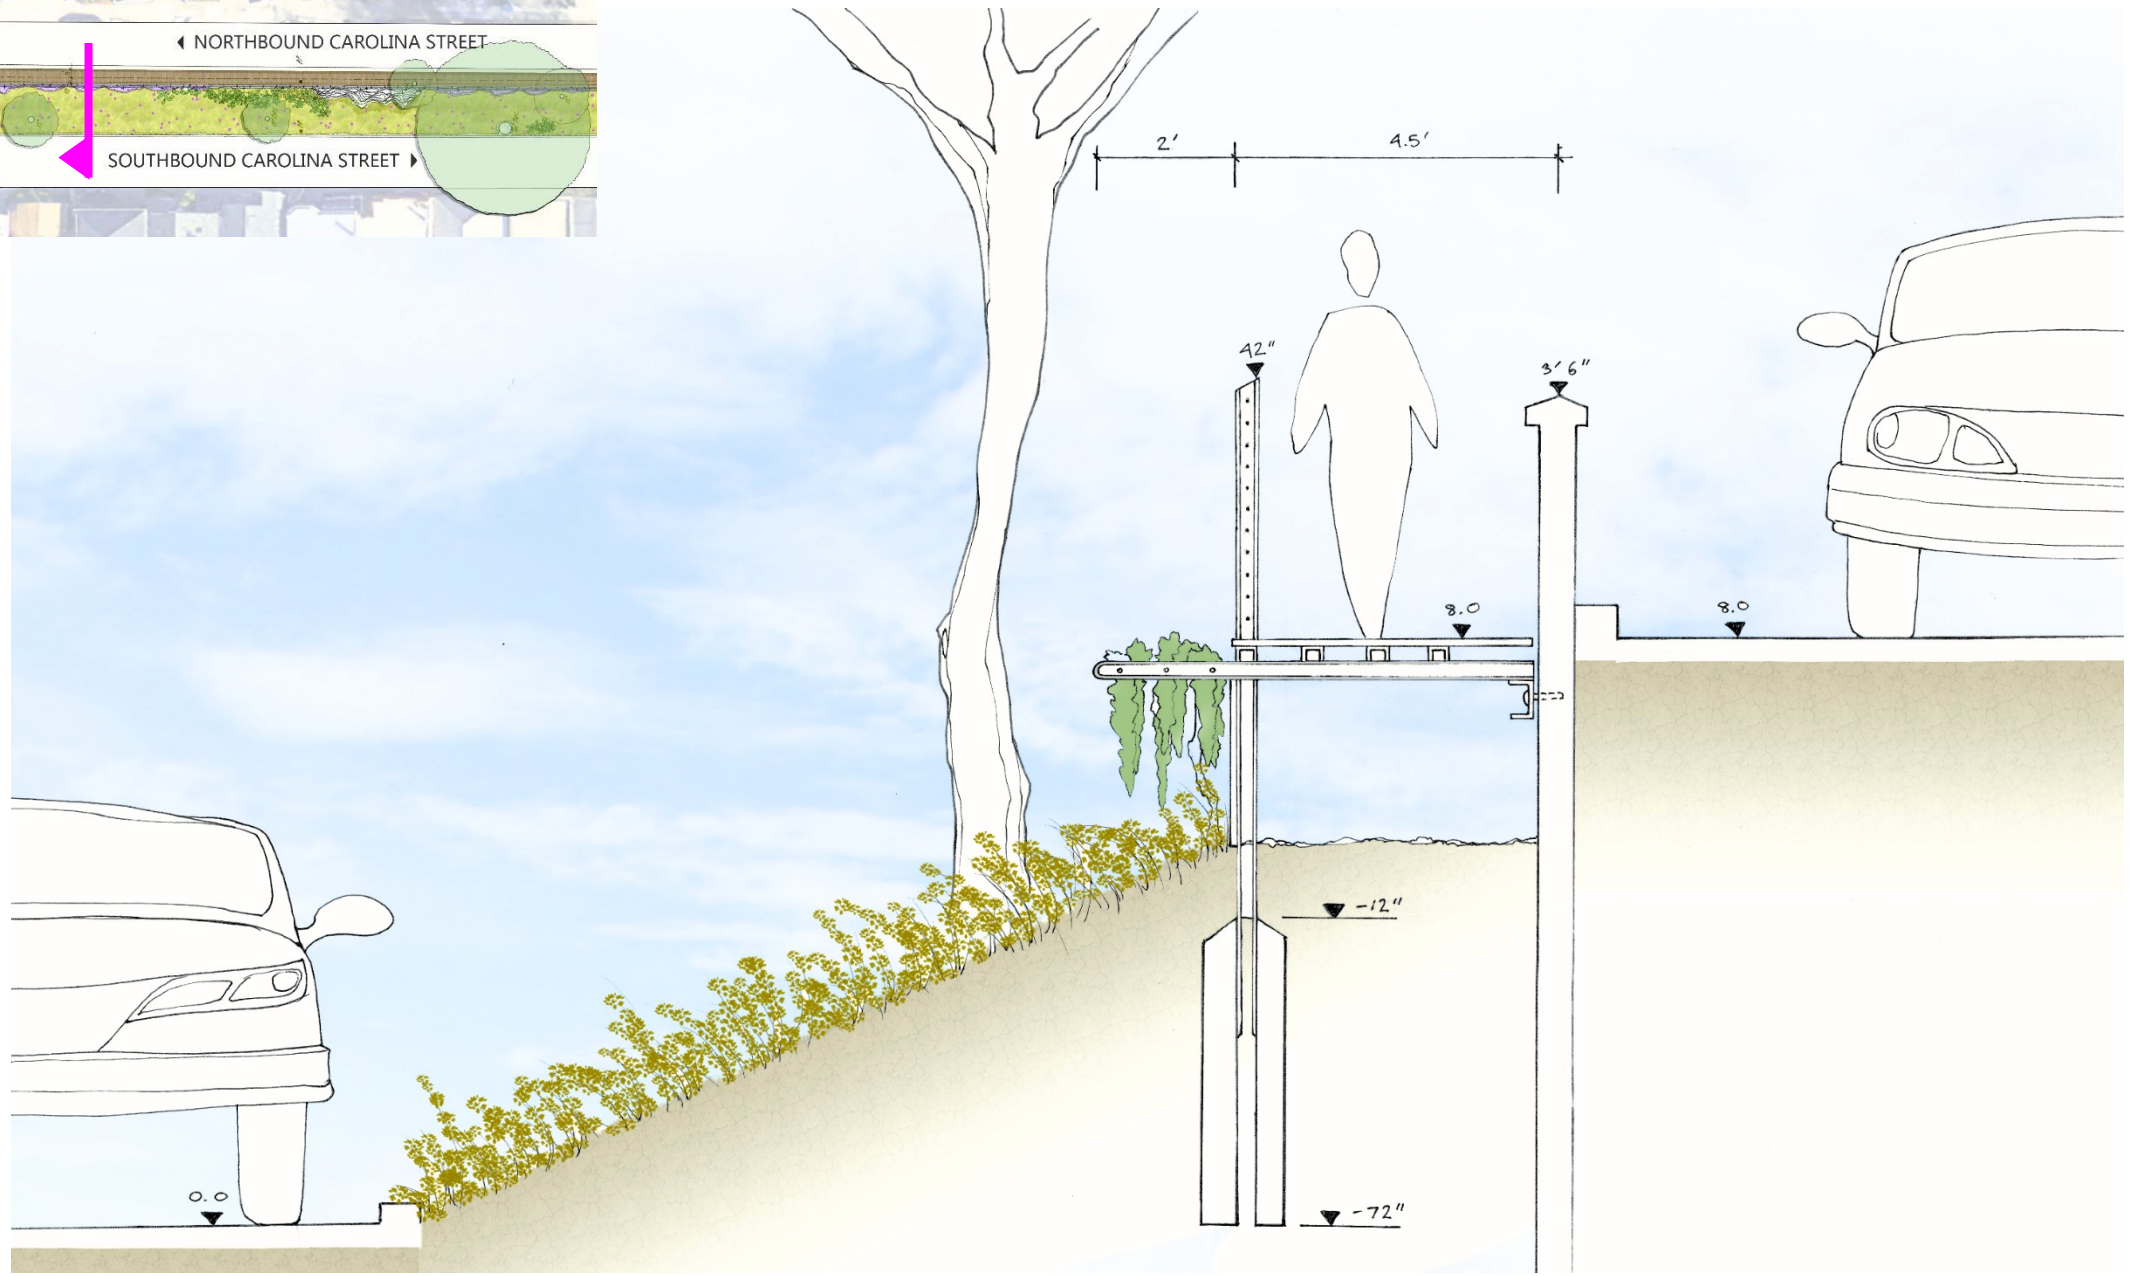

CITY VIEW WALK SECTION

terrain

2018 09 06

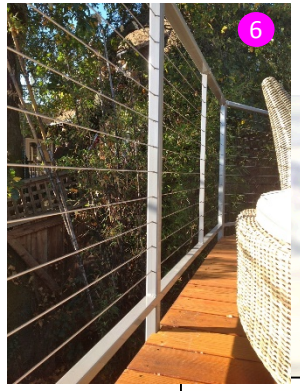

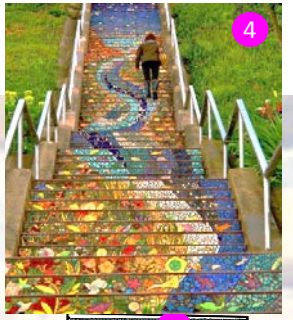

1. Curb Ramp and Painted Crosswalk Striping
2. Painted Crosswalk Stripes
3. Preserved Trees
4. Existing Steps and Walls with Tile Mosaic Art
5. Added Walls and Steps to Connect to Elevated Boardwalk
6. Elevated Boardwalk with Weathered Steel Post and Cable Railings
7. Steel “H” Beam and Timber Retaining Walls 24” ht.
8. Terraced Pollinator / Community Gardens
9. Relocated Existing Quick Coupling Valve for Hand Watering
10. “Bedrock” Existing Rock Outcropping and Story About Seismic Resiliency
11. Native / Naturalized Grasses and Wildflowers

CAROLINA STEPS

CAROLINA GREENSPACE CONCEPTUAL MASTER PLAN

SAN FRANCISCO

N

terrain

2018 09 06

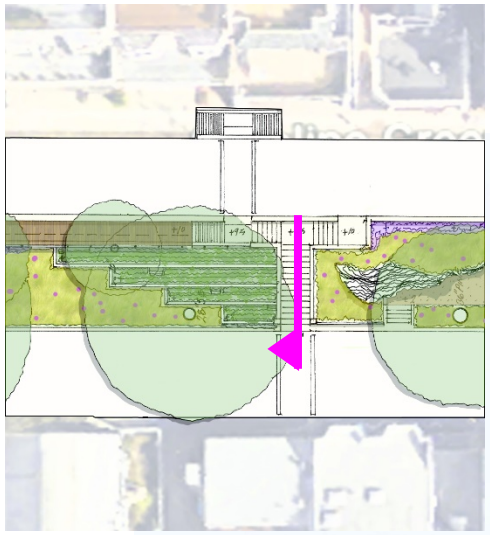

CITY VIEW WALK SECTION

terrain

2018 09 06

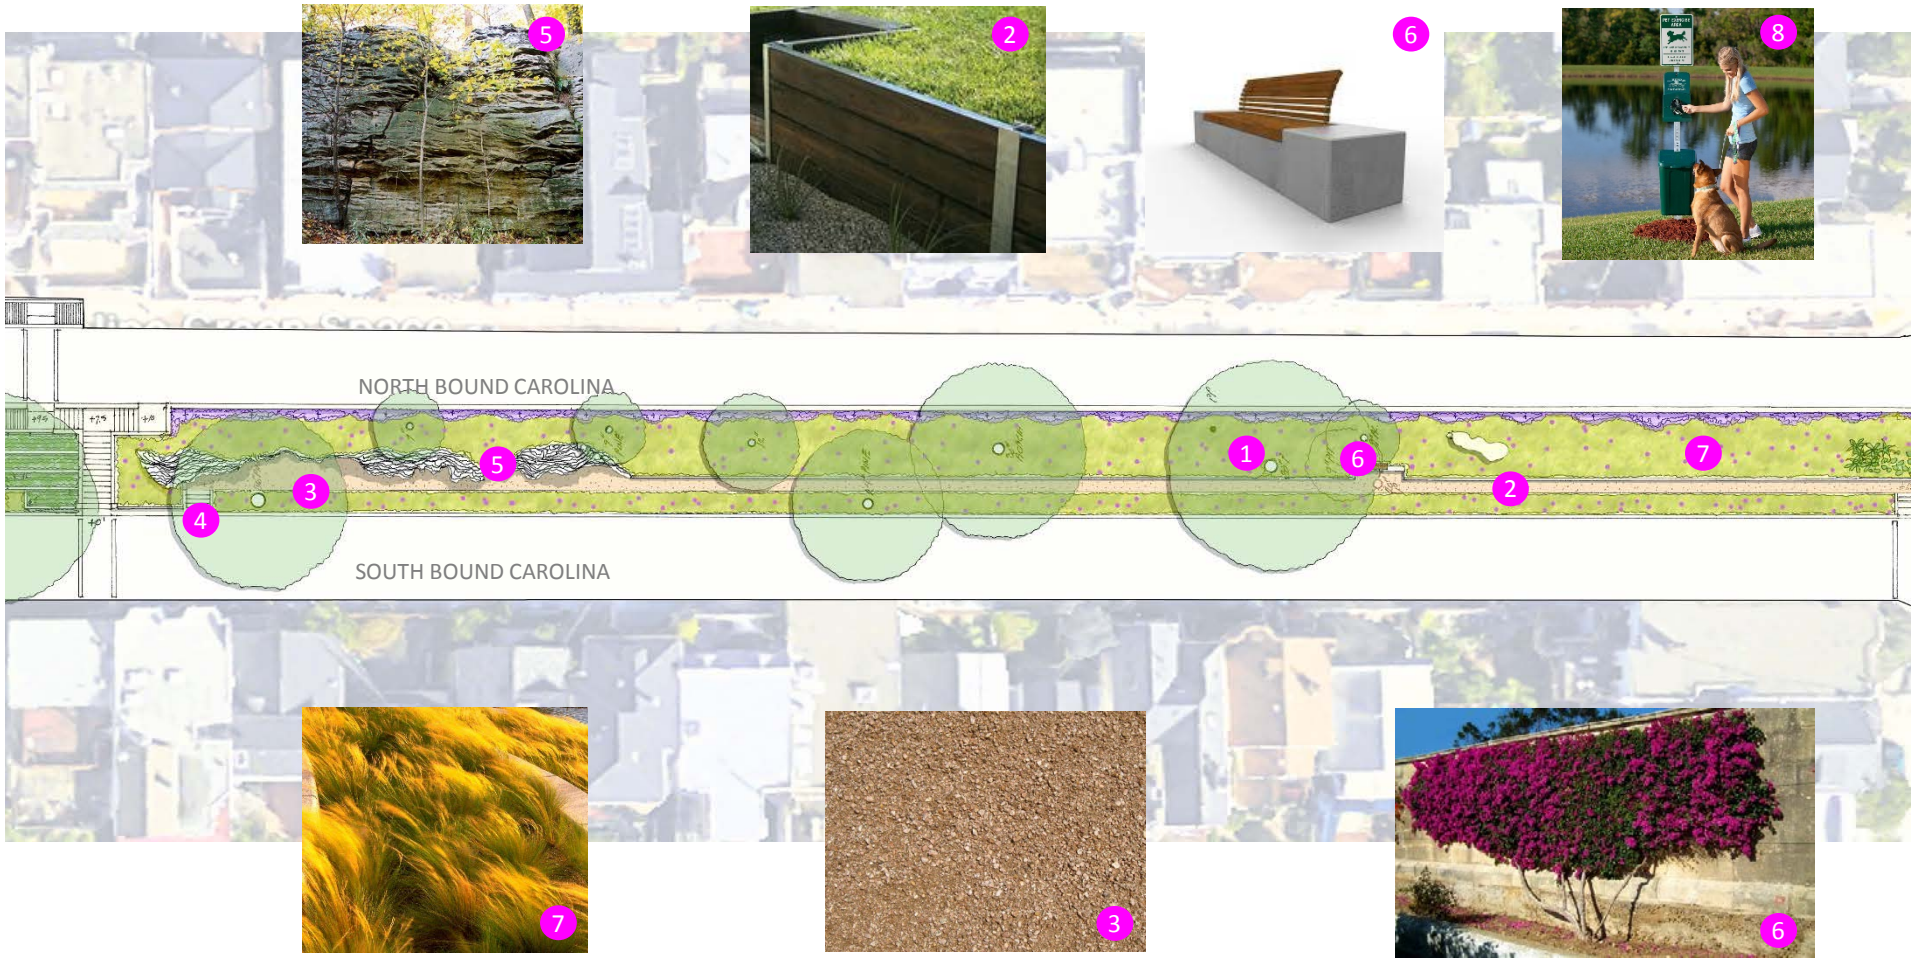

1. Preserved Trees
2. Steel “H” Beam and Timber Retaining Walls 24” ht.
3. Decomposed Granite Path 3’ Wide
4. Concrete Steps
5. “Bedrock” Existing Rock Outcropping and Story About Seismic Resiliency
6. Concrete Base for Wood Bench
6. Bougainville Trained To Existing Retaining Wall
7. Native / Naturalized Grasses and Wildflowers
8. Dog Walk Path and Dispensers

MEADOW WALK
CAROLINA GREENSPACE CONCEPTUAL MASTER PLAN
SAN FRANCISCO

N

terrain

2018 09 06

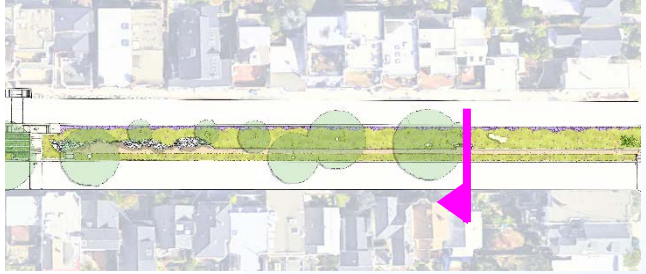

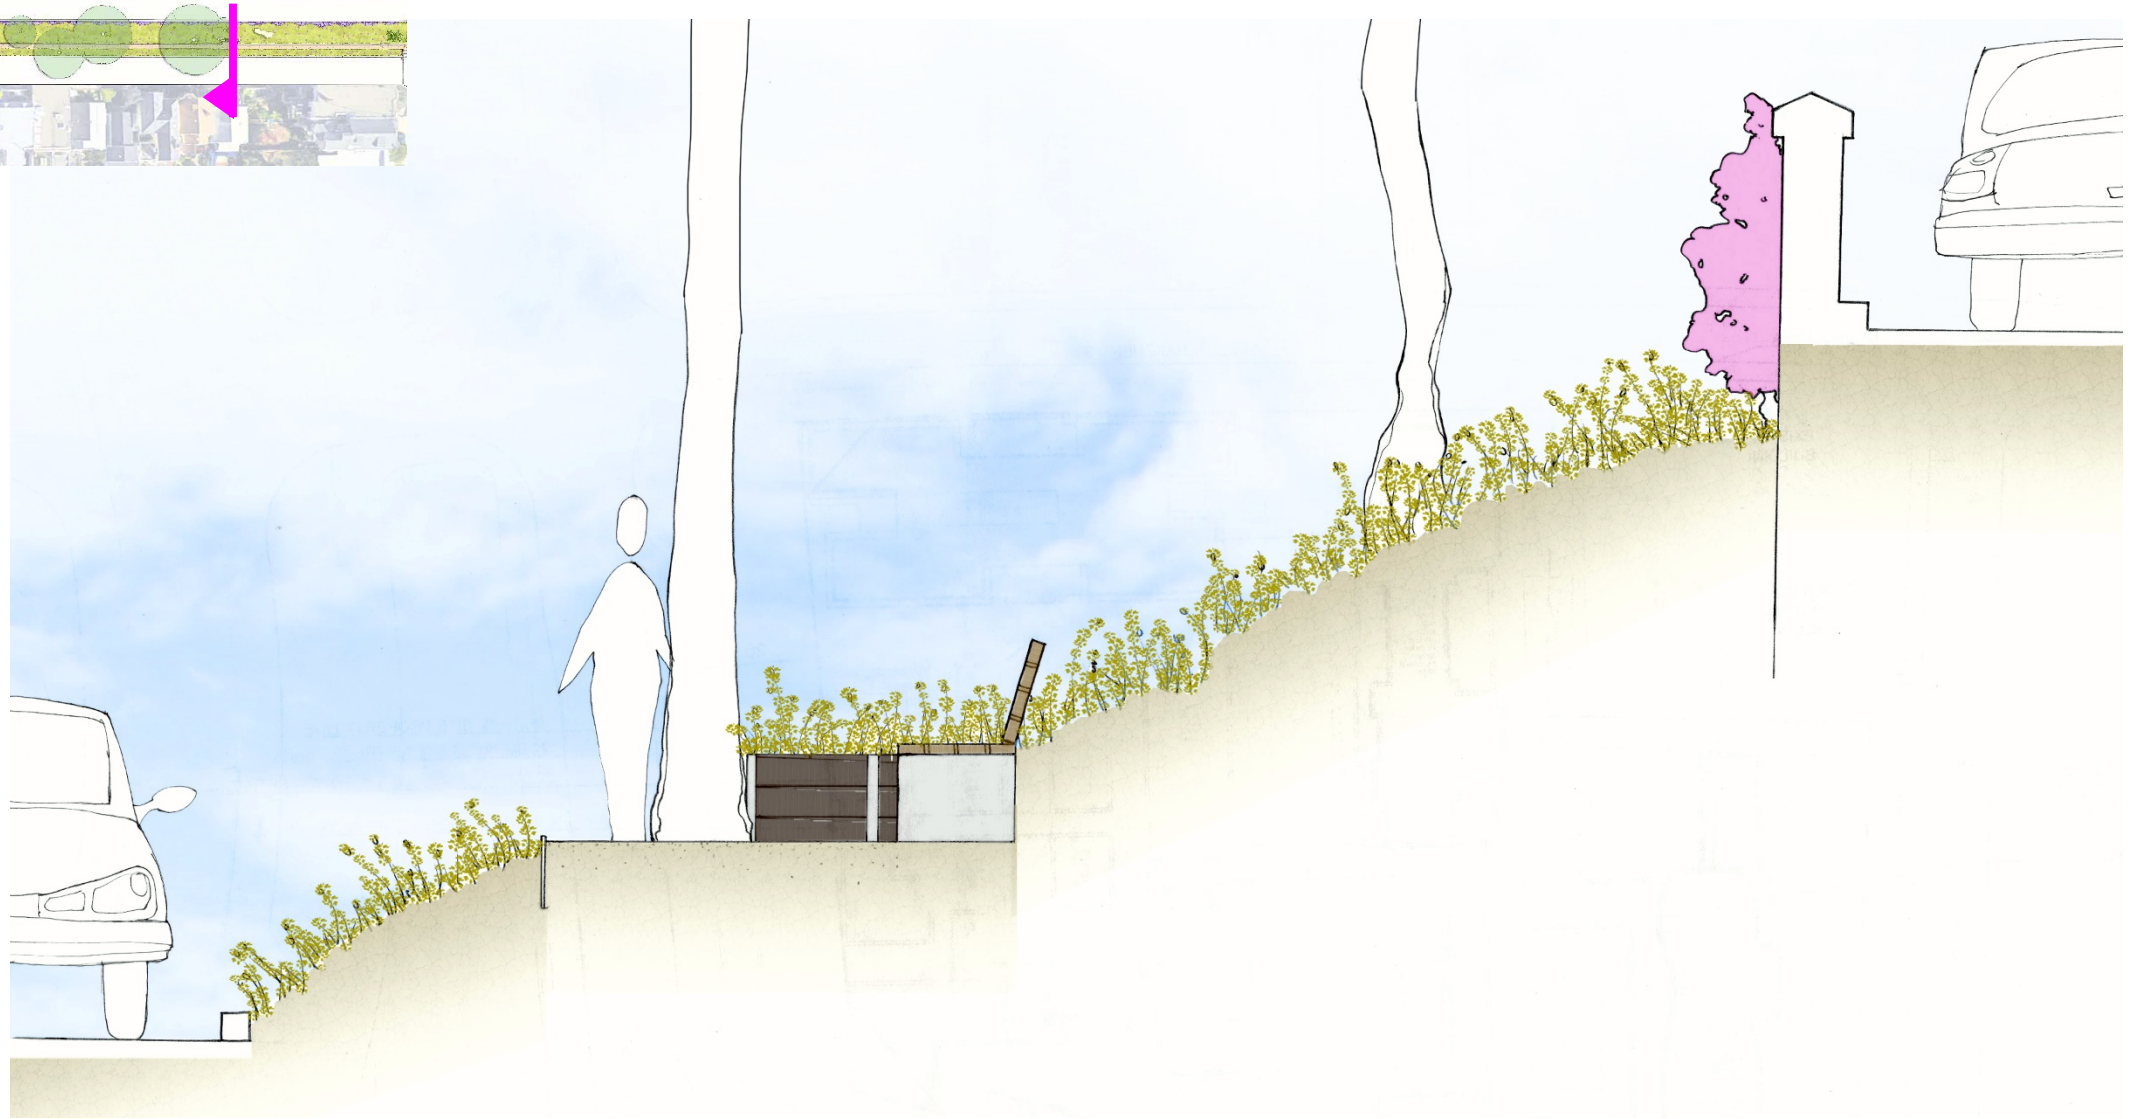

CITY VIEW WALK SECTION

terrain

2018 09 06

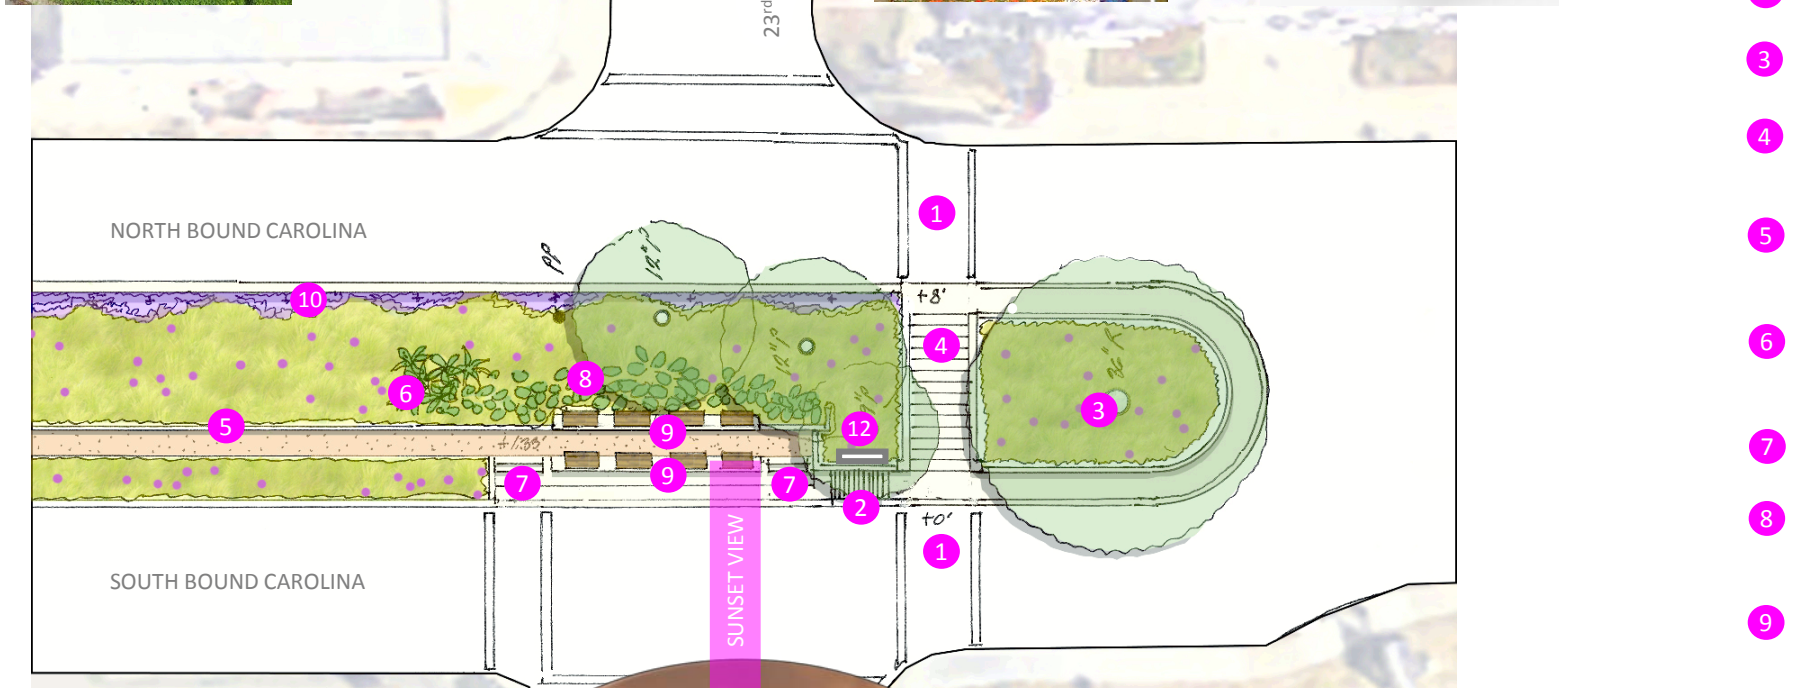

1. Painted Crosswalks
2. Curb Ramp
3. Preserved Existing Trees
4. Existing Steps with Tile Mosaic
5. Steel “H” Beam and Timber Retaining Walls 24” ht.
6. Decomposed Granite Path 3’ Wide / Dog Walk
7. Concrete Steps (12”)
8. Existing and Proposed Cacti and Succulents
9. Concrete Base for Wood Bench
10. Bougainville Trained To Existing Retaining Wall
11. Native / Naturalized Grasses and Wildflowers
12. CGS Signage

SUNSET TERRACE
CAROLINA GREENSPACE CONCEPTUAL MASTER PLAN
SAN FRANCISCO

N

terrain

2018 09 06

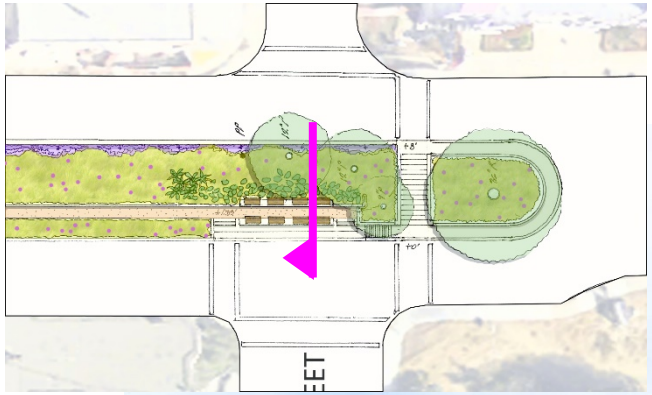

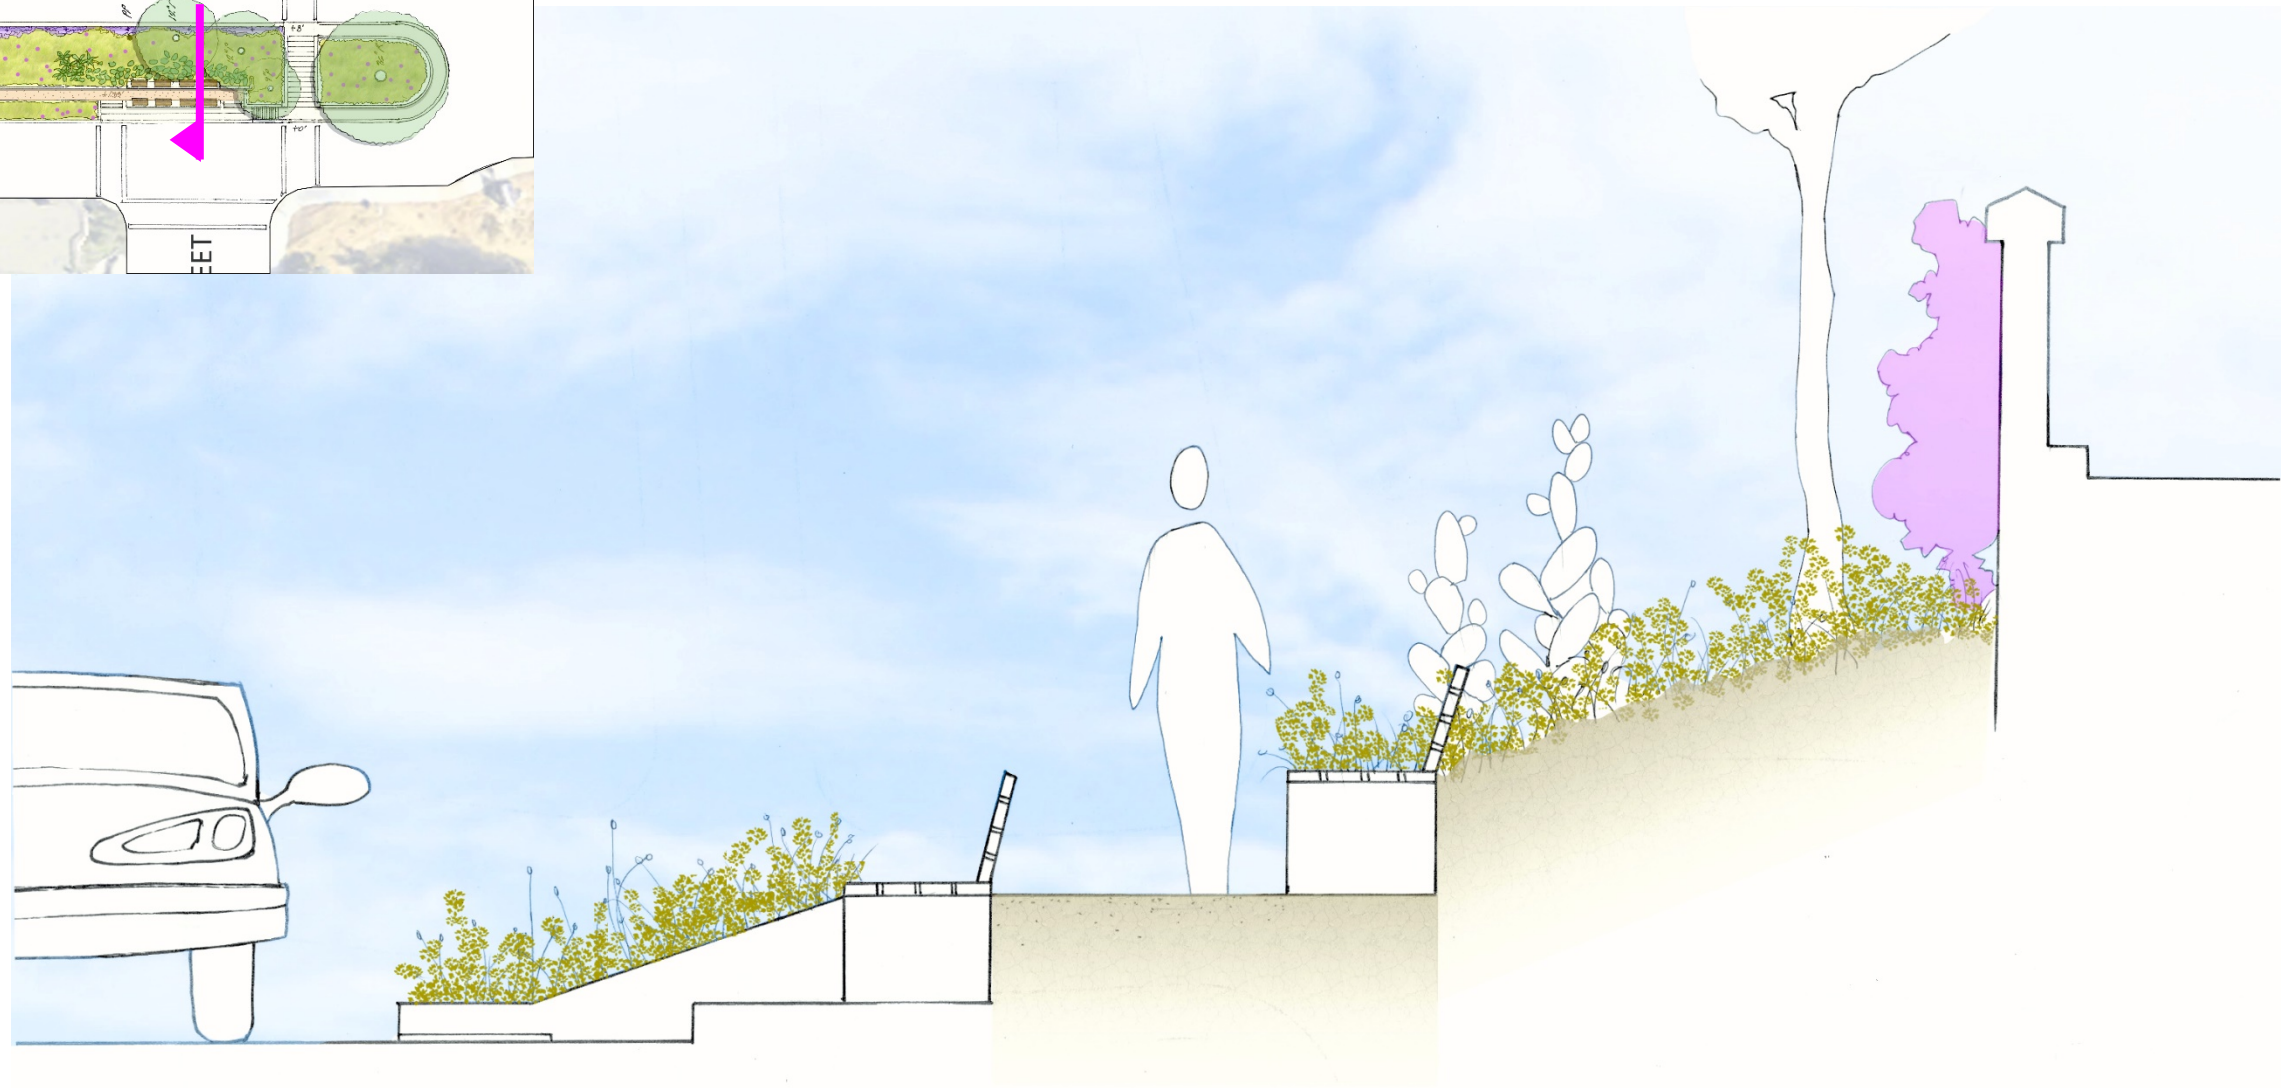

CITY VIEW WALK SECTION

terrain

2018 09 06

ACCENT 120V
5012

WAC
LANDSCAPE LIGHTING

PRODUCT DESCRIPTION
Landscape accent luminaire. Simple to retrofit existing line voltage systems or coordinate well with a new commercial landscape installation.

POLE MOUNTED SOLAR COLLECTOR BEYOND

ADJUSTABLE LED FLOOD / SPOT LIGHTS MOUNTED TO POLE, 3000 KELVIN, SOME AIMED AT TREES, OTHERS AIMED AT WALKS AND STEPS

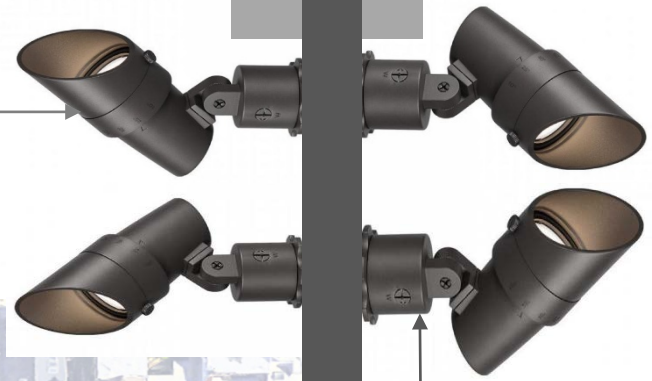

15'

6" DIAMETER TAPERED ROUND POLE, EITHER STEEL, ALUMINUM OR CONCRETE

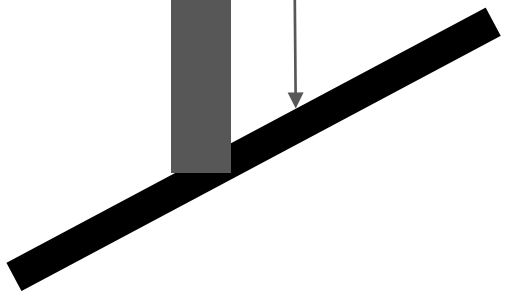

CAROLINA GREENSPACE LIGHTING
SAN FRANCISCO

N

terrain

2018 09 06